PRELIMINARY
FEBRUARY 2016

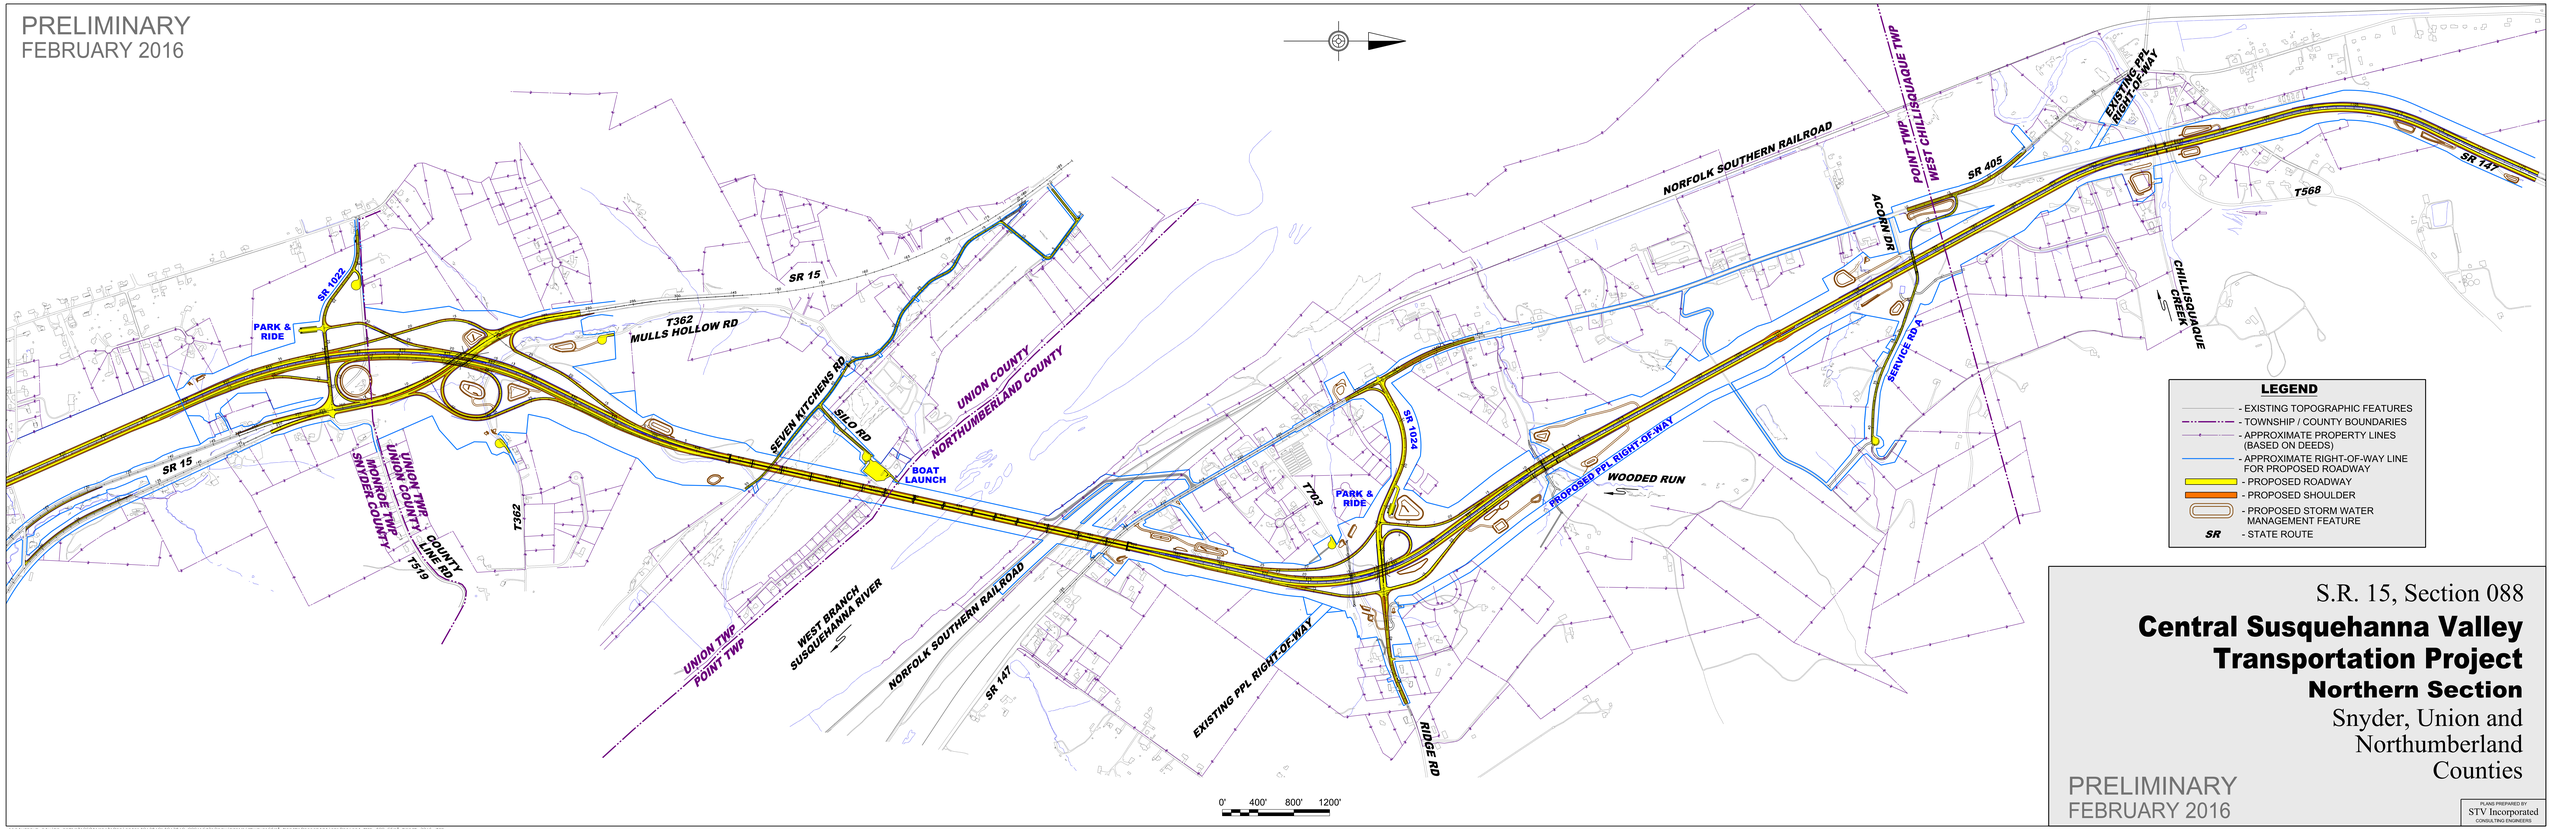

S.R. 15, Section 088

Central Susquehanna Valley Transportation Project

Northern Section

Snyder, Union and Northumberland Counties

PRELIMINARY
FEBRUARY 2016

PLANS PREPARED BY
STV Incorporated
CONSULTING ENGINEERS