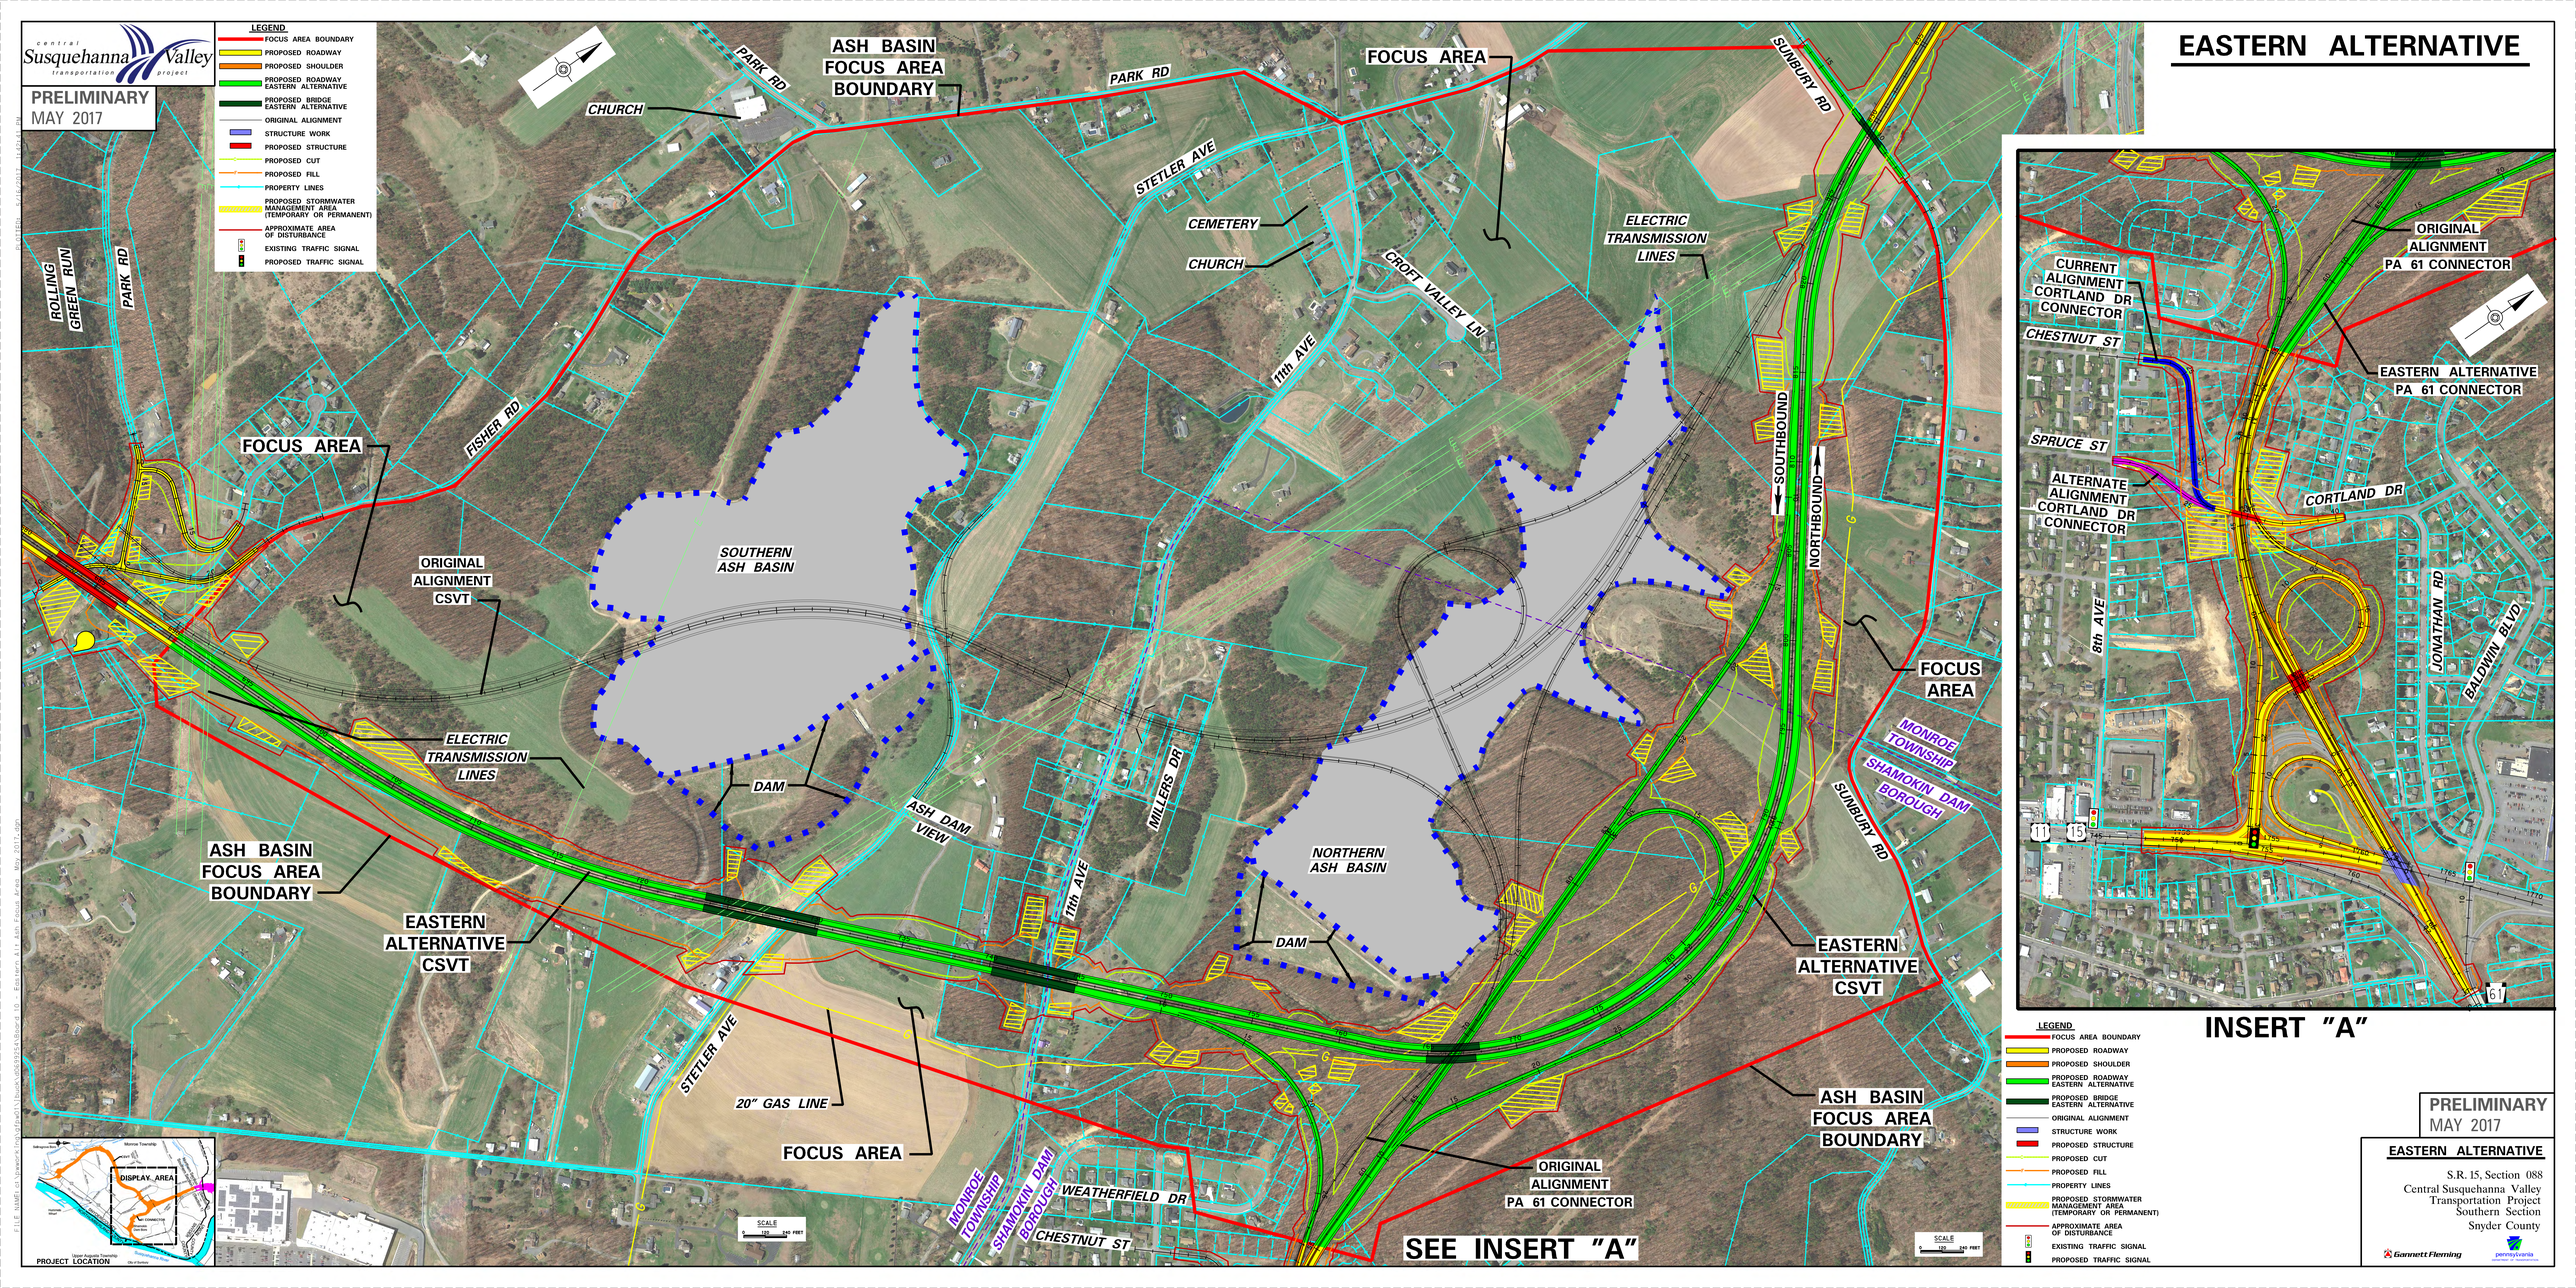
central Susquehanna Valley transportation project
PRELIMINARY
MAY 2017
LEGEND
FOCUS AREA BOUNDARY
PROPOSED ROADWAY
PROPOSED SHOULDER
PROPOSED ROADWAY EASTERN ALTERNATIVE
PROPOSED BRIDGE EASTERN ALTERNATIVE
ORIGINAL ALIGNMENT
STRUCTURE WORK
PROPOSED STRUCTURE
PROPOSED CUT
PROPOSED FILL
PROPERTY LINES
PROPOSED STORMWATER MANAGEMENT AREA (TEMPORARY OR PERMANENT)
APPROXIMATE AREA OF DISTURBANCE
EXISTING TRAFFIC SIGNAL
PROPOSED TRAFFIC SIGNAL
EASTERN ALTERNATIVE
ASH BASIN FOCUS AREA BOUNDARY
FOCUS AREA
PARK RD
CHURCH
STETLER AVE
CEMETERY
CROFT VALLEY LN
ELECTRIC TRANSMISSION LINES
SUNBURY RD
ROLLING GREEN RUN
FISHER RD
SOUTHERN ASH BASIN
ORIGINAL ALIGNMENT CSVT
SOUTHBOUND
NORTHBOUND
DAM
ASH DAM VIEW
MILLERS DR
11th AVE
NORTHERN ASH BASIN
MONROE TOWNSHIP
SHAMOKIN DAM BOROUGH
EASTERN ALTERNATIVE CSVT
20" GAS LINE
WEATHERFIELD DR
CHESTNUT ST
ORIGINAL ALIGNMENT PA 61 CONNECTOR
SEE INSERT "A"
DISPLAY AREA
PROJECT LOCATION
SCALE
INSERT "A"
CURRENT ALIGNMENT CORTLAND DR CONNECTOR
ORIGINAL ALIGNMENT PA 61 CONNECTOR
EASTERN ALTERNATIVE PA 61 CONNECTOR
ALTERNATE ALIGNMENT CORTLAND DR CONNECTOR
SPRUCE ST
CORTLAND DR
8th AVE
JONATHAN RD
BALDWIN BLVD
PRELIMINARY
MAY 2017
EASTERN ALTERNATIVE
S.R. 15, Section 088
Central Susquehanna Valley Transportation Project
Southern Section
Snyder County
Gannett Fleming
pennsylvania